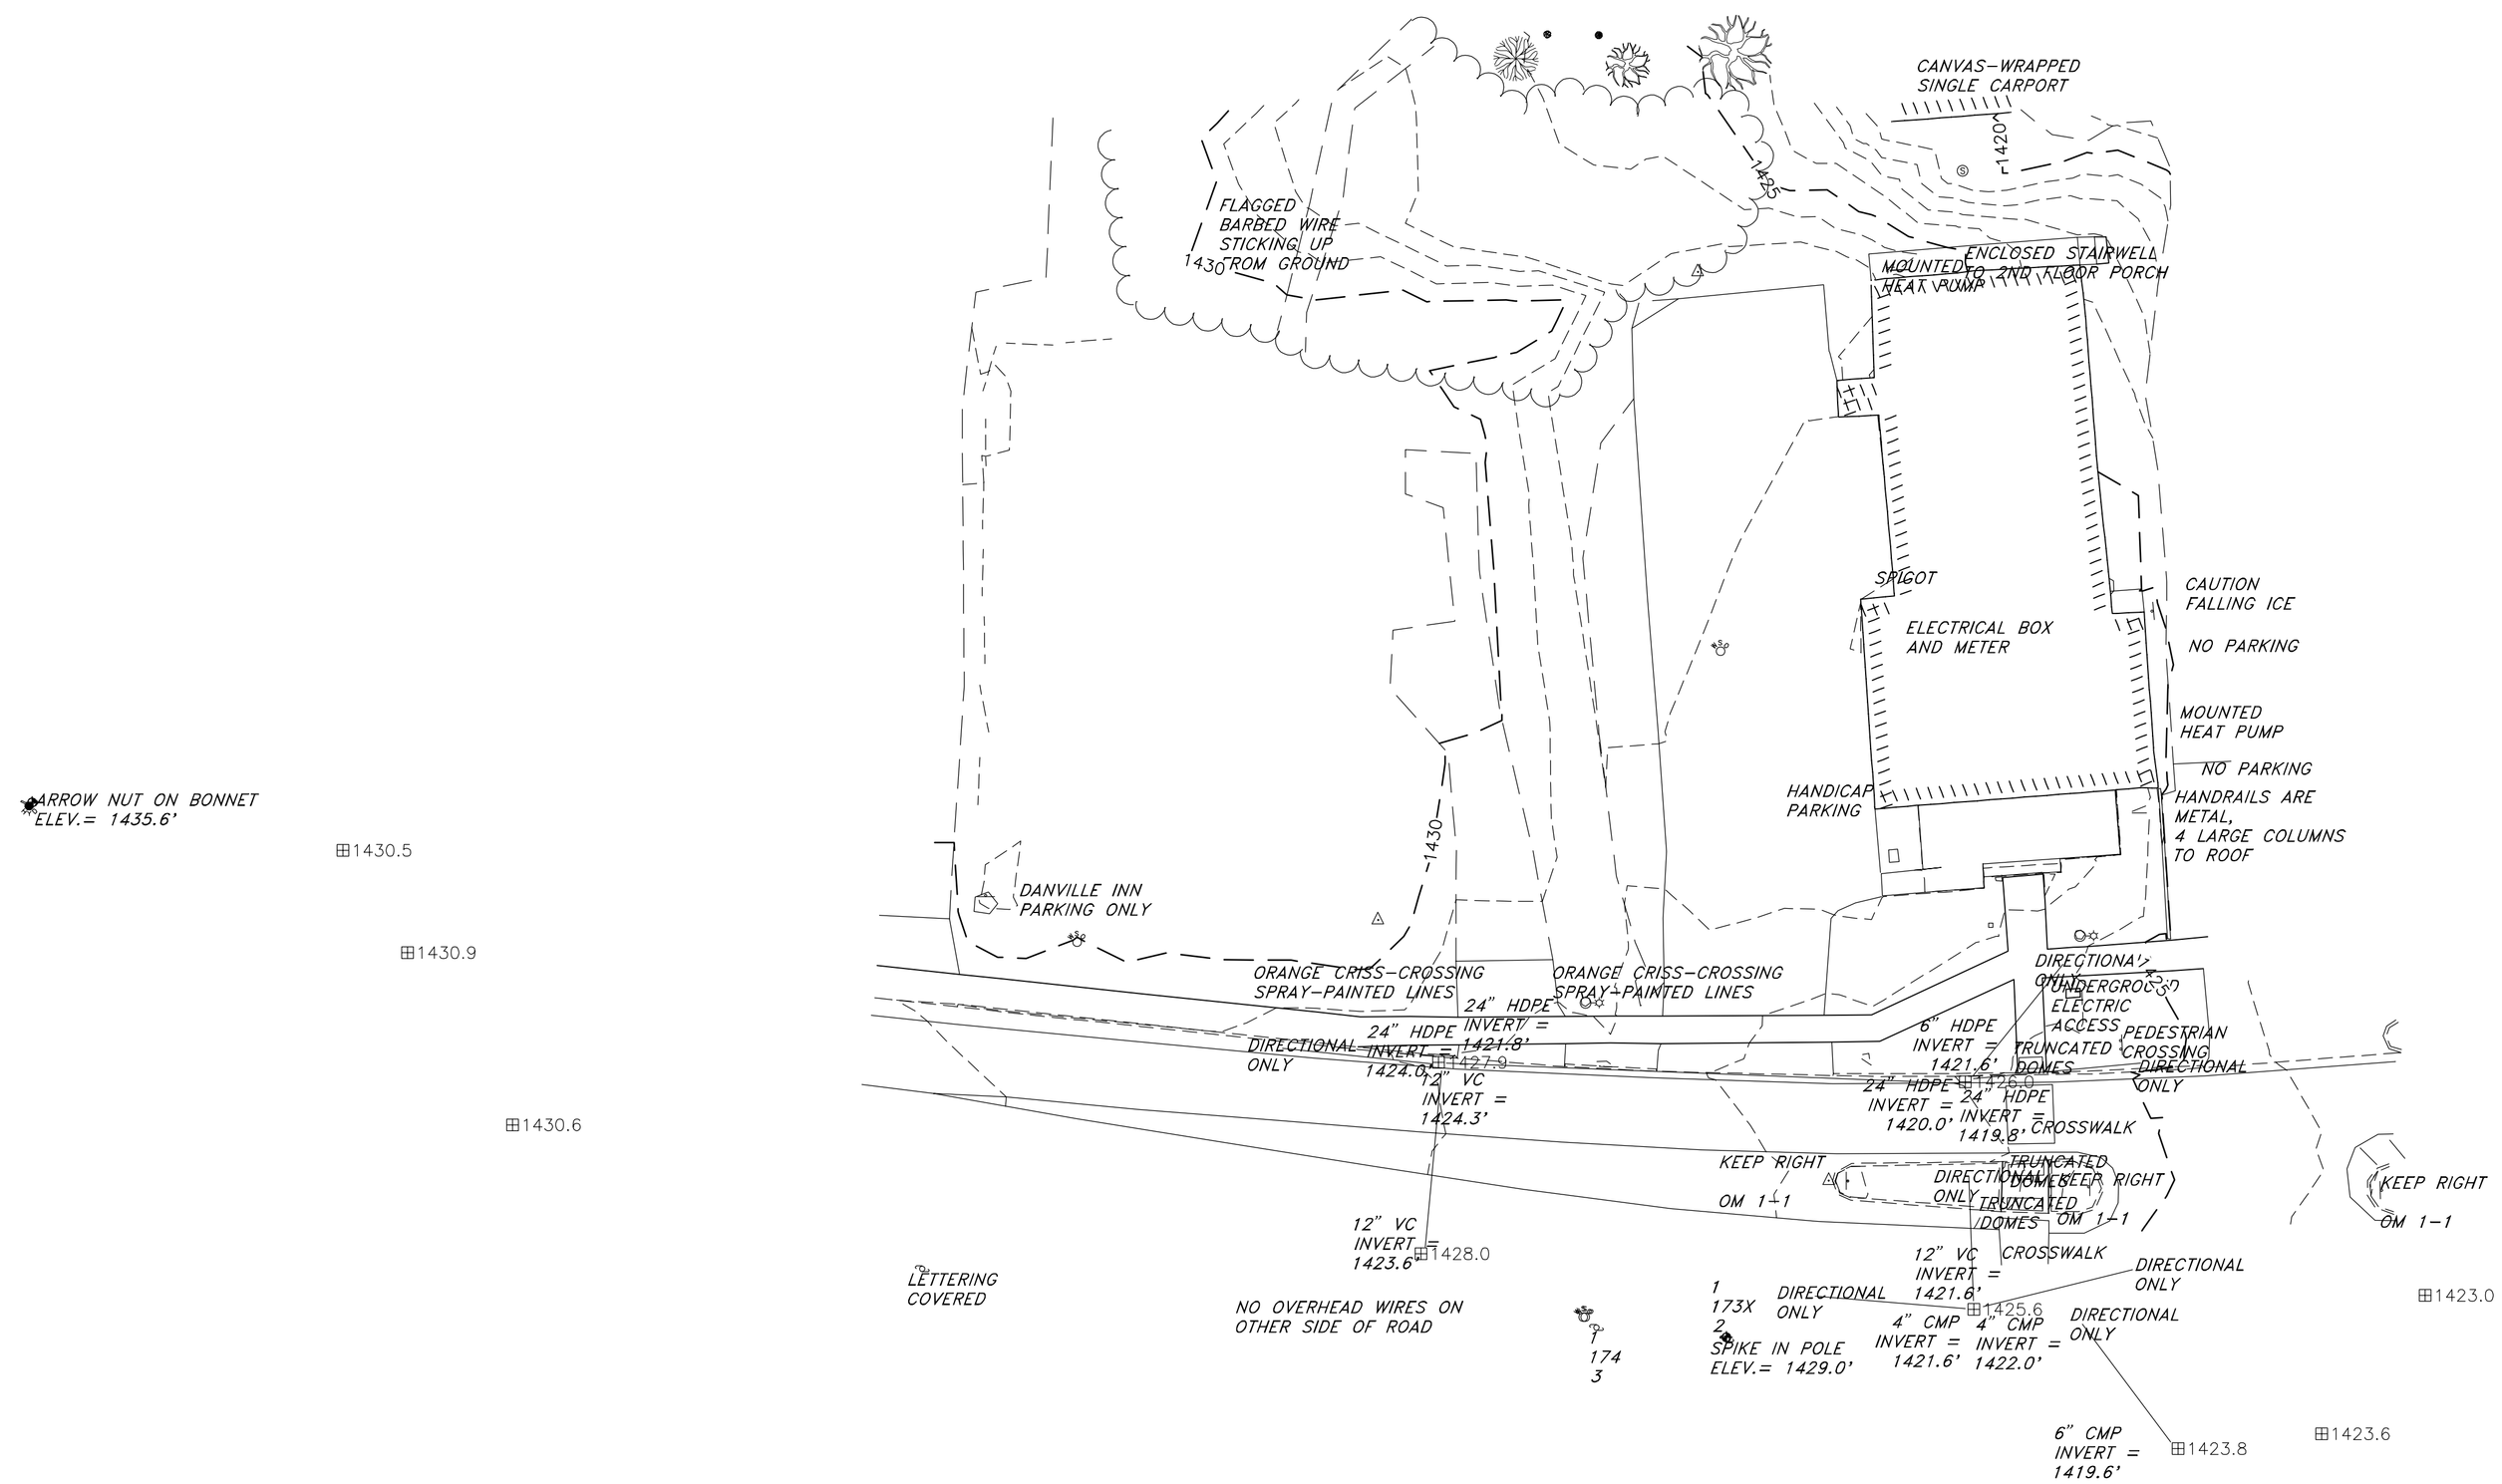

LEGEND

- PROPERTY LINE
- ABUTTER LINE
- BUFFER ZONE LINE
- EASEMENT LINE
- STREAM/ RIVER CENTERLINE
- FENCE
- D — STORM DRAIN PIPE
- S — SEWER PIPE
- OHE — OVERHEAD UTILITY
- UGE — UNDERGROUND ELECTRIC
- W — WATER PIPE
- G — GAS
- EDGE OF ROAD
- CURB
- SIDEWALK
- TREE LINE
- STONE WALL
- MINOR CONTOUR
- MAJOR CONTOUR
- CATCH BASIN
- DRAIN MANHOLE
- TELEPHONE MANHOLE
- SEWER MANHOLE
- WATER MANHOLE
- ELECTRIC MANHOLE
- GAS MANHOLE
- GAS SHUT OFF
- WELL
- GATE VALVE
- WATER SHUT OFF
- HYDRANT
- FOUND MONUMENT
- FOUND IRON PIPE OR PIN
- SET MONUMENT
- SET IRON PIPE OR PIN
- REBAR FOUND
- REBAR SET
- VERTICAL CONTROL
- STAKE (WITNESS)
- HORIZONTAL & VERTICAL CONTROL
- LIGHT
- BENCH MARK
- SIGN
- UTILITY / COMMUNICATIONS POLE
- UTILITY & COMMUNICATIONS COMBINATION POLE
- GUY WIRE
- MAIL BOX
- WETLANDS FLAG
- SOFTWOOD TREE/ SHRUB
- HARDWOOD TREE/ SHRUB

20' 0 20' 40'

SCALE IN FEET

PROGRESS PRINTS
NOT FOR CONSTRUCTION
xx/xx/xx

DuBois & King inc.

www.dubois-king.com

© Copyright 2025 DuBois & King inc.

NOT FOR CONSTRUCTION PRELIMINARY PLANS

REVISIONS

NUMBER	DATE	REVISION DESCRIPTION	BY

CLIENT NAME
TOWN OF DANVILLE
DANVILLE, VT 05828

PROJECT NAME
DANVILLE VILLAGE PARKING SCOPING STUDY

PROJECT ADDRESS
36 US-2 WEST
DANVILLE, VT 05828

SHEET TITLE

EXISTING CONDITIONS

D&K PROJECT #	PROJ. ENG.
230974	XXX
DRAWN BY	CHECKED BY
DEM	XXX

DATE
OCTOBER 7, 2025

SHEET NUMBER
1

SHEET: 1 of 1

I:\2\230974 Danville Village Parking Scoping Study\Drawings\survey\230974 SV-01.dwg 11/6/2025 4:09 PM