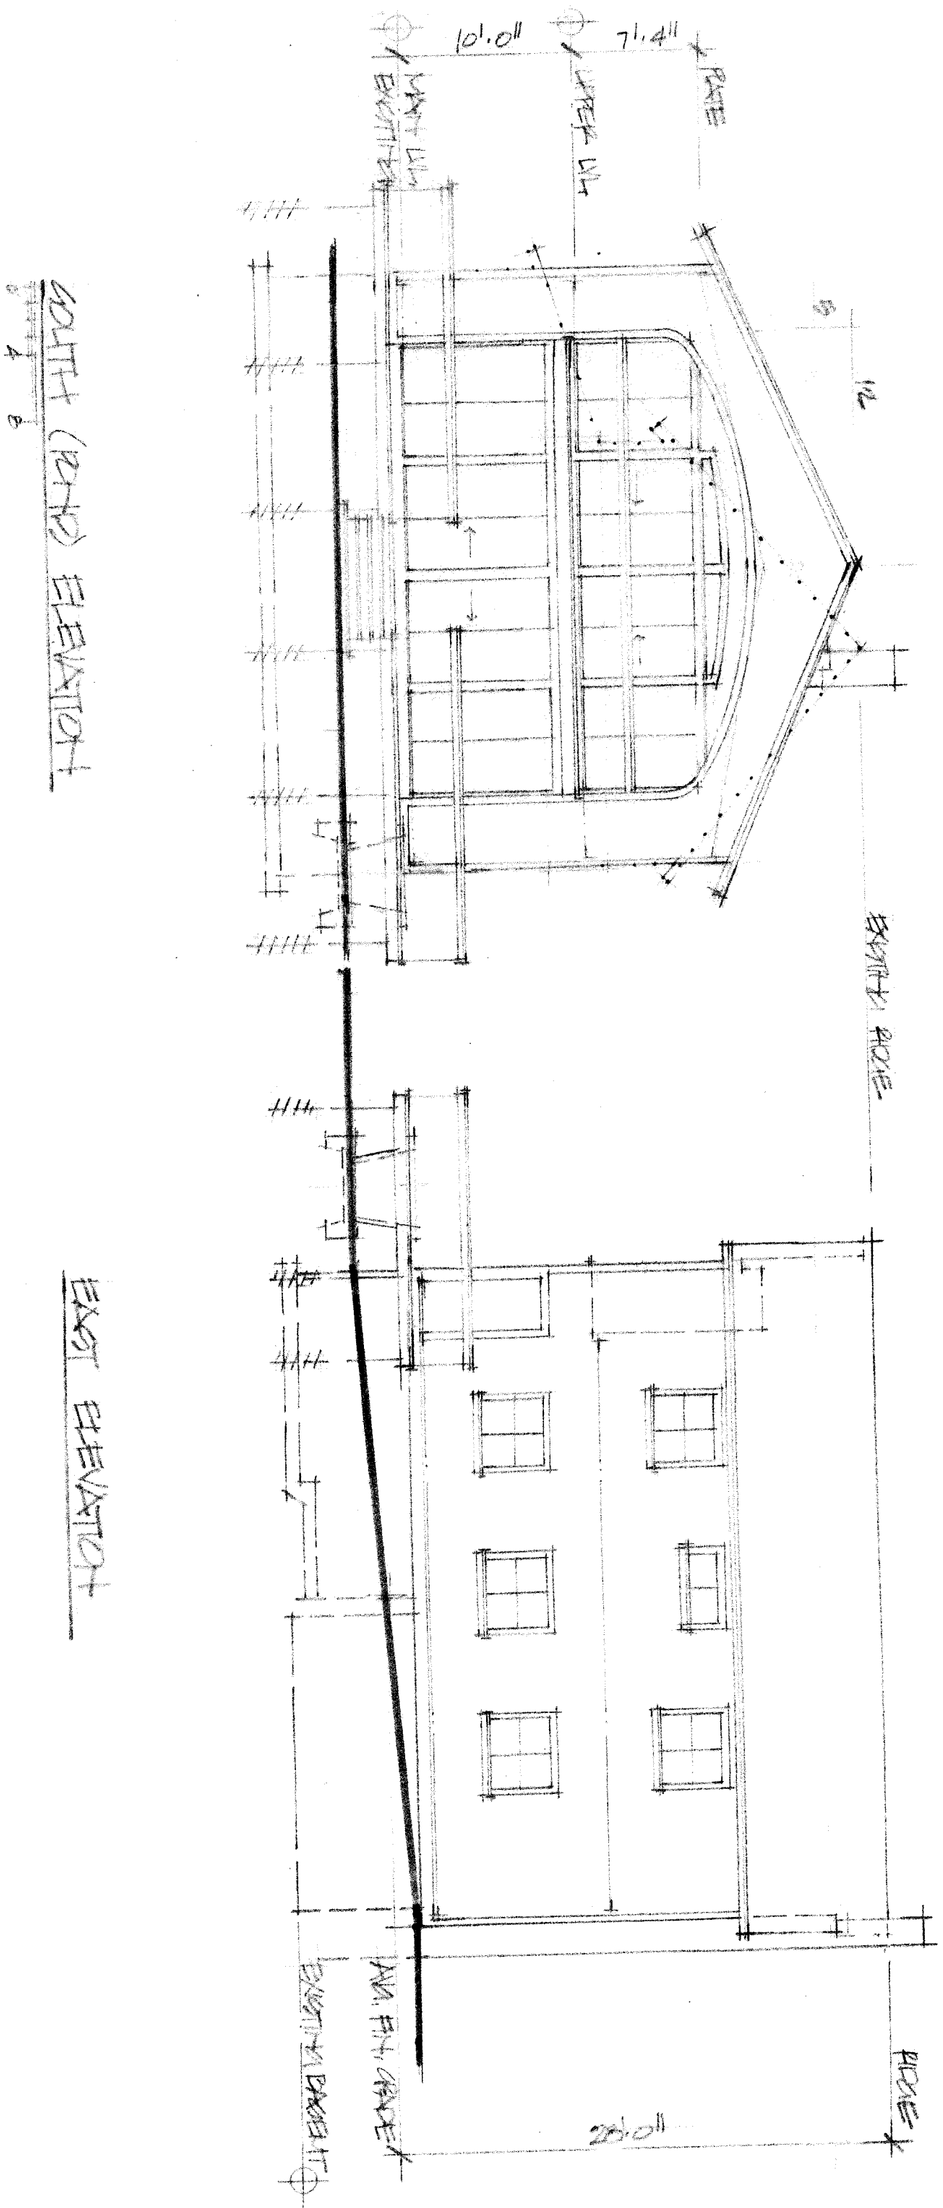

GERALE WOODHOUSE CAMP

304 NORTH CAERE ROAD DANVILLE, VT

8/10/22

Jules Chatot, LEED AP Architect
898 West Shore Road
Cabot. VT 05647